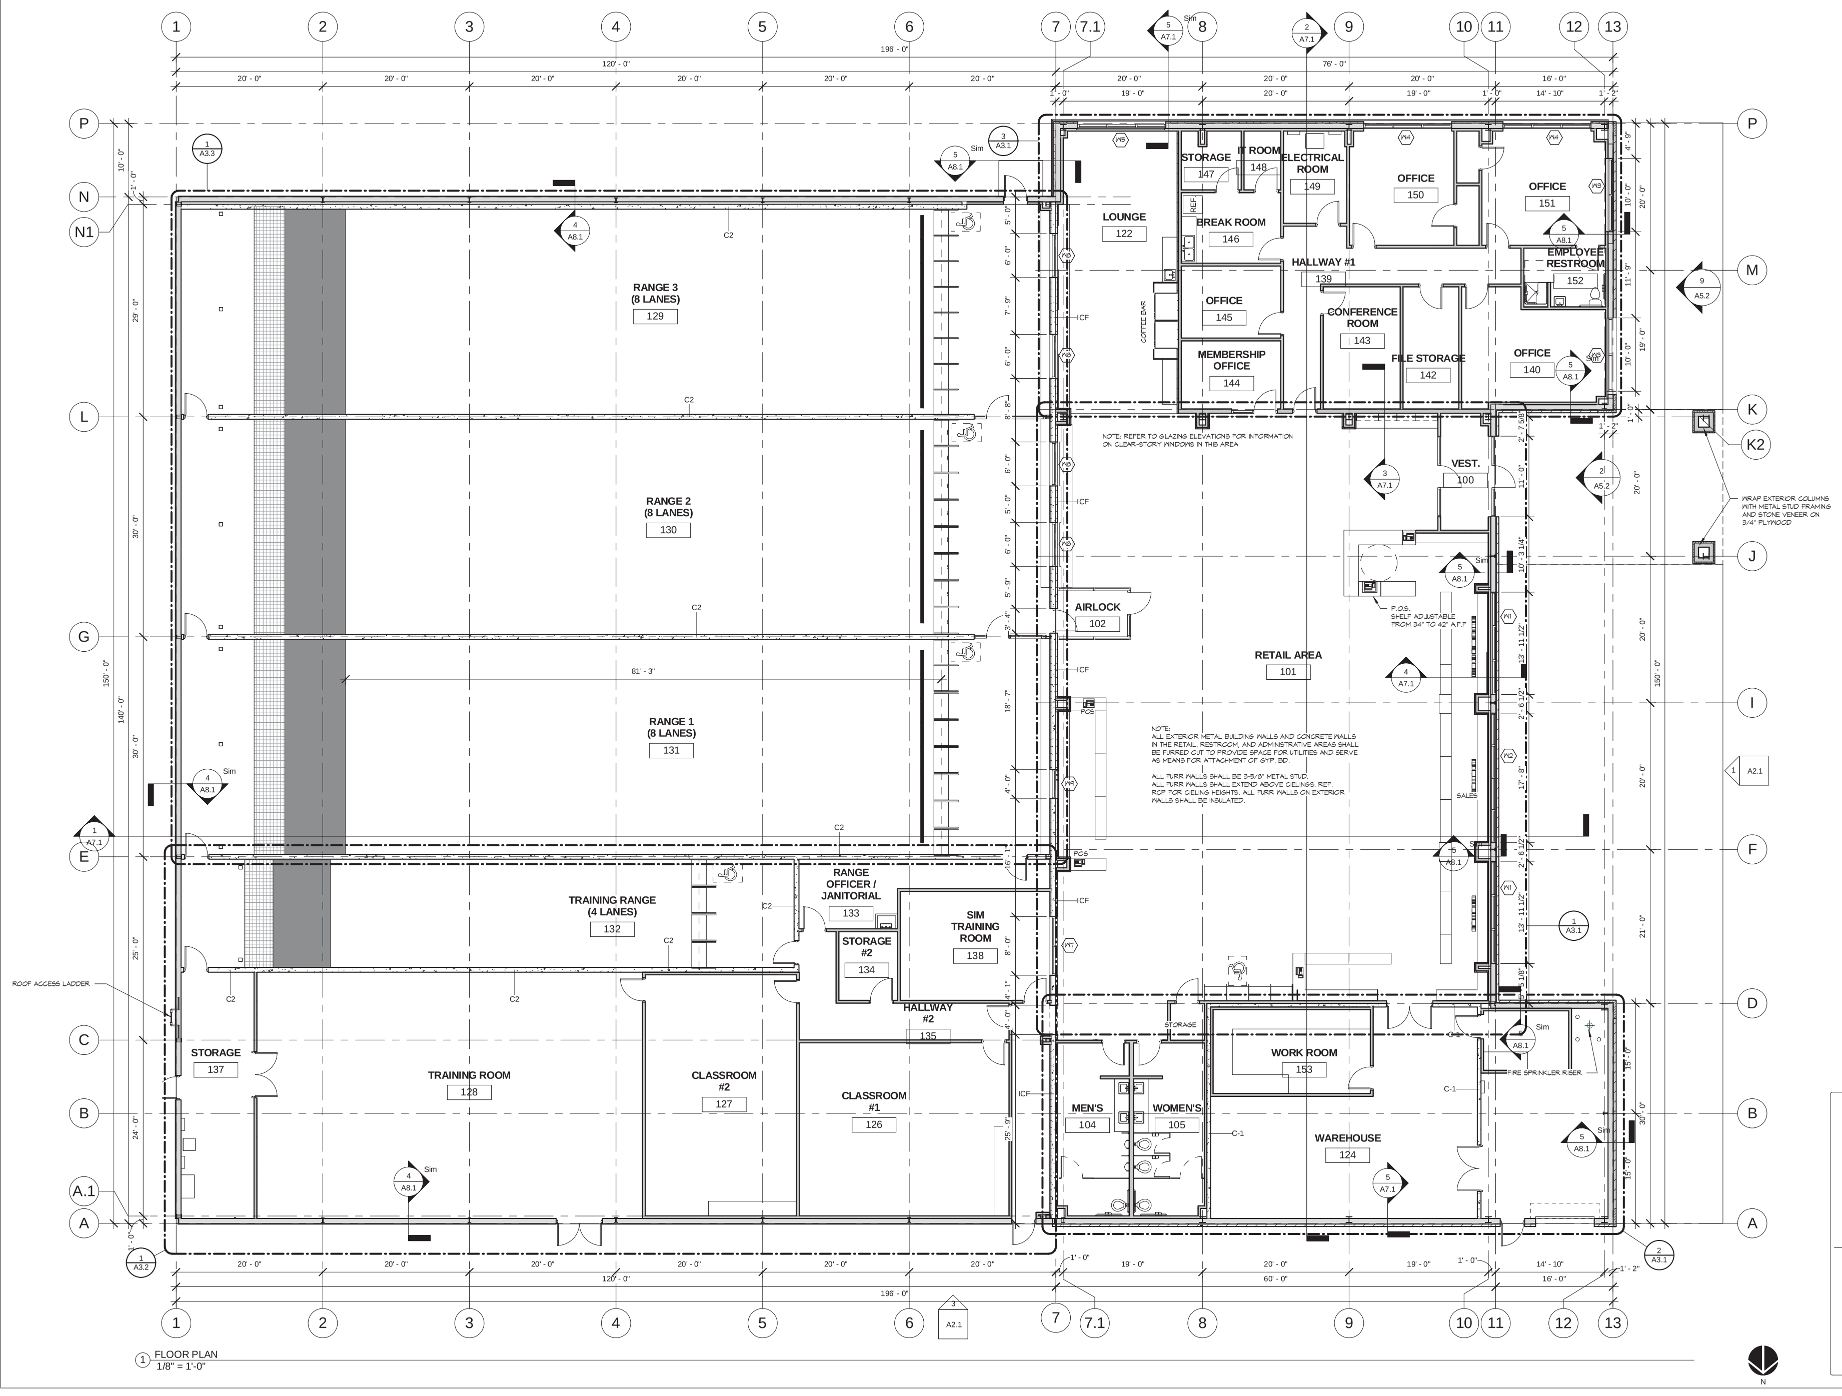

NOTE: REFER TO GLAZING ELEVATIONS FOR INFORMATION ON CLEAR-STORY WINDOWS IN THIS AREA

WRAP EXTERIOR COLUMNS WITH METAL STUD FRAMING AND STONE VENEER ON 3/4" PLYWOOD

NOTE:
ALL EXTERIOR METAL BUILDING WALLS AND CONCRETE WALLS IN THE RETAIL, RESTROOM, AND ADMINISTRATIVE AREAS SHALL BE FURRED OUT TO PROVIDE SPACE FOR UTILITIES AND SERVE AS MEANS FOR ATTACHMENT OF GYP. BD.

ALL FURR WALLS SHALL BE 3-5/8" METAL STUD.
ALL FURR WALLS SHALL EXTEND ABOVE CIELINGS. REF. RCP FOR CIELING HEIGHTS. ALL FURR WALLS ON EXTERIOR WALLS SHALL BE INSULATED.

① FLOOR PLAN
1/8" = 1'-0"

ICS
INNOVATIVE CONSTRUCTION SERVICES, Inc.
316-260-1644
1725 E. Wassall
Wichita, KS 67216
Lic. 6451
- thinking outside the box -

THUNDERBIRD TACTICAL
WICHITA, KS

PROPERTY
OF
INNOVATIVE CONSTRUCTION SERVICES, Inc.
UNLAWFUL TO REPRODUCE
SEAL

DATE :10/15/2013
DR. BY : JJ
PROJECT NO.
12-199
REVISIONS:

WOLF & ASSOCIATES
ARCHITECTURE
12225 DOVE HILL CT.
DERBY, KANSAS 67037
TEL 1-316-776-1110
CELL 1-316-305-6811

2991
WILLIAM E. WOLF
REGISTERED ARCHITECT
KANSAS LICENSE NO. 2991

SHEET
A1.1